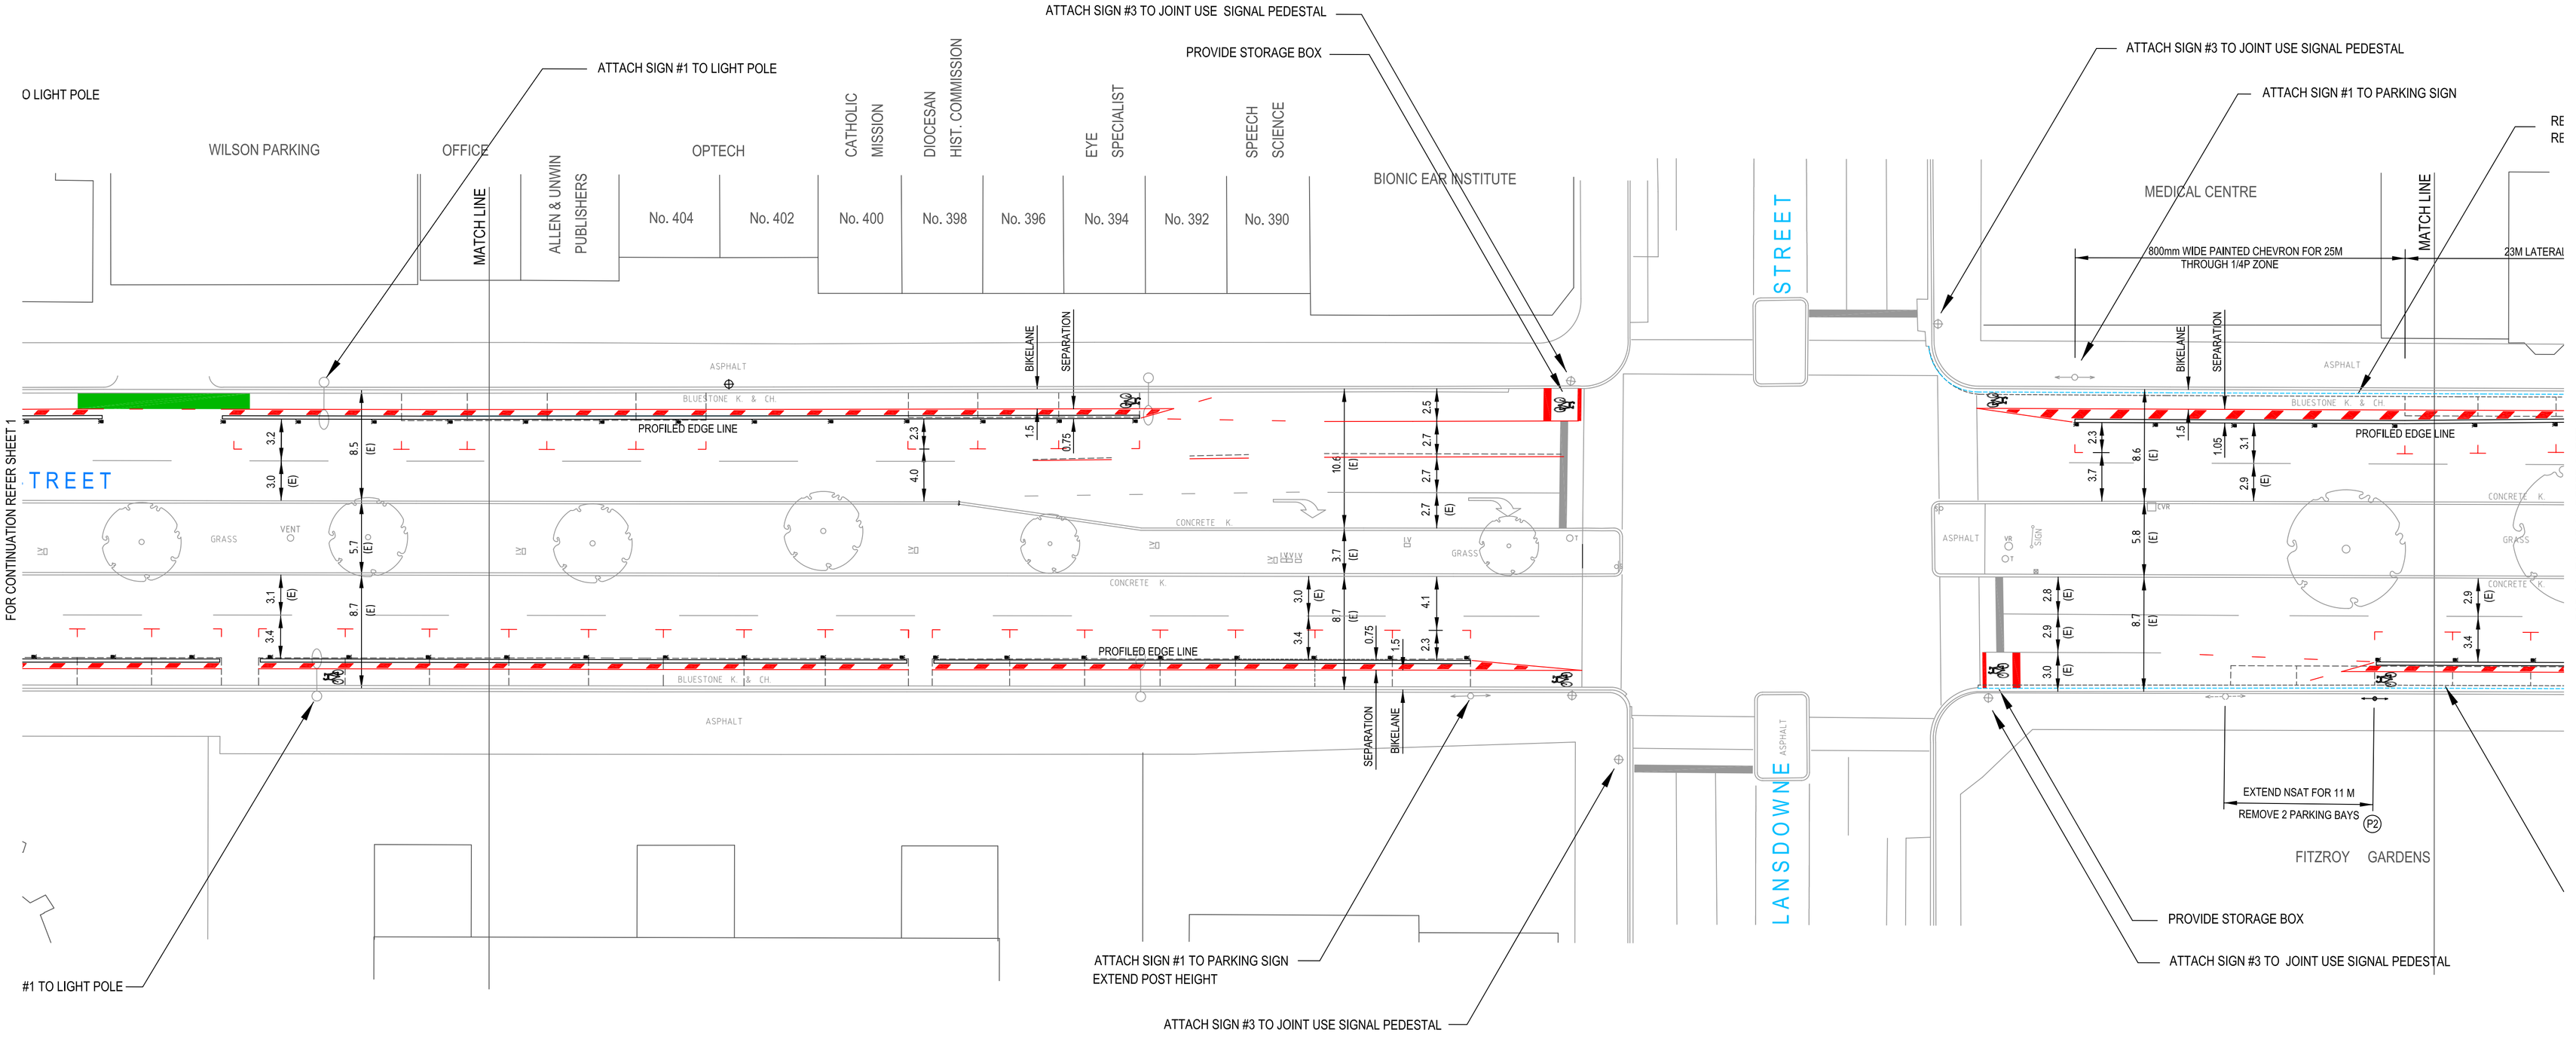

C&T SOLUTIONS
Civil & Traffic Engineering Services
PO BOX 881
TORQUAY VIC 3228
Mobile : 0402 024 011
Facsimile : 5261 9990
Email : pcramer@bigpond.com
ABN 80 101 114 363

Rev.	Revision Details	By	Date

CAD FILE	ALBERT BIKELANE DESIGN_08	PROJECT NUMBER	CC
DESIGNED BY	C&T SOLUTIONS	CONCEPT PLAN NO.	
CHECKED		SURVEY REFERENCE	
CHECKED DATE		SCALE	1:250
MAP REFERENCE		DATUM	ASSUMED

North Point

STATUS

JOB LOCATION

ALBERT STREET
GISBORNE ST TO HODDLE ST
EAST MELBOURNE
ON ROAD BICYCLE FACILITY (2 OF 9)

ENGINEERING SERVICES

APPROVED BY		DRAWING NUMBER	
Principal Engineer	Group Manager	NUMBER OF SHEETS	REVISION
		2	B
Date	Date	DOCS NUMBER	